Breakdown of Premises

Premise No	Name	Square space, sq.m.	Pre mise cat.
1	Shooting range 25m	179.7	

Ballistic Protection Specifications

Premise No	Type of ballistic protection system						Note
	Ceiling	Square space, sq.m.	Walls	Square space, sq.m.	Floor	Square space, sq.m.	
1	ARCADA-ARC40	159.5	ARCADA-ARW40	196.2	ARCADA-ARF40	159.5	

Equipment Specifications

Item	Name	Qty	Weight of a unit, kg	Note
1	ARCADA LF50-25 sensory shooting screen	1	1638	
2	A set of baffles ARCADA-B8, S=11.4m^2	1	1074	
3	Multimedia LCD projector (1024x768, 3200 lm ANSI), bracket	1	8	
4	Ceiling baffle ARCADA-B8, S=1.2m^2	1	85	
5	Shooting lane divider ARCADA-SC	4	14	
6	Monitor at firing point	4	11	
7	Notebook: Intel Core i5 processor, 15.6-inch display, AMD Radeon R7 graphics card, 2048Mb, Windows 10, wireless mouse	1	3	
8	Stereo system 2x30W, brackets	1	12	
9	Wall baffle ARCADA-B8, S=0.3m^2	6	30	
10	Ceiling baffle ARCADA-B8, S=6.9m^2	1	651	
11	Bulkhead light fitting: GU10, 35W, IP65.	14	0.6	

Section 1-1

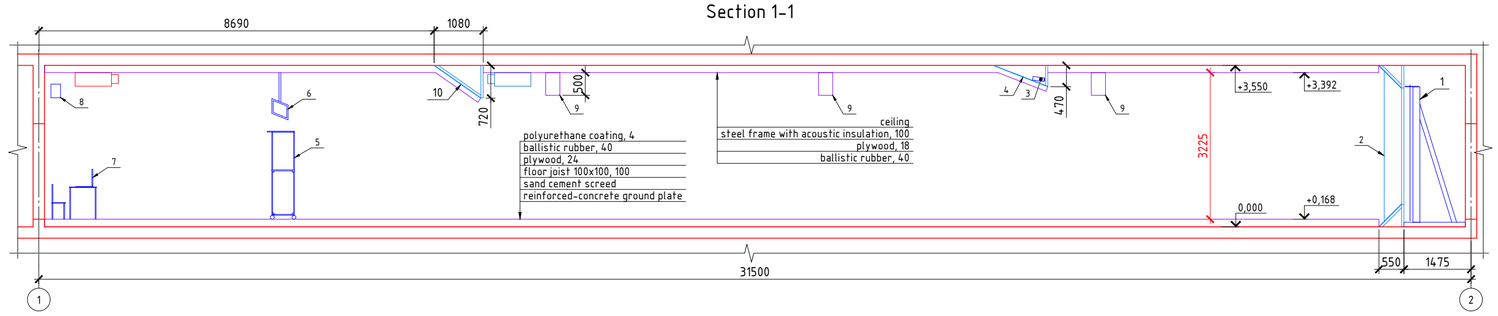

Plan

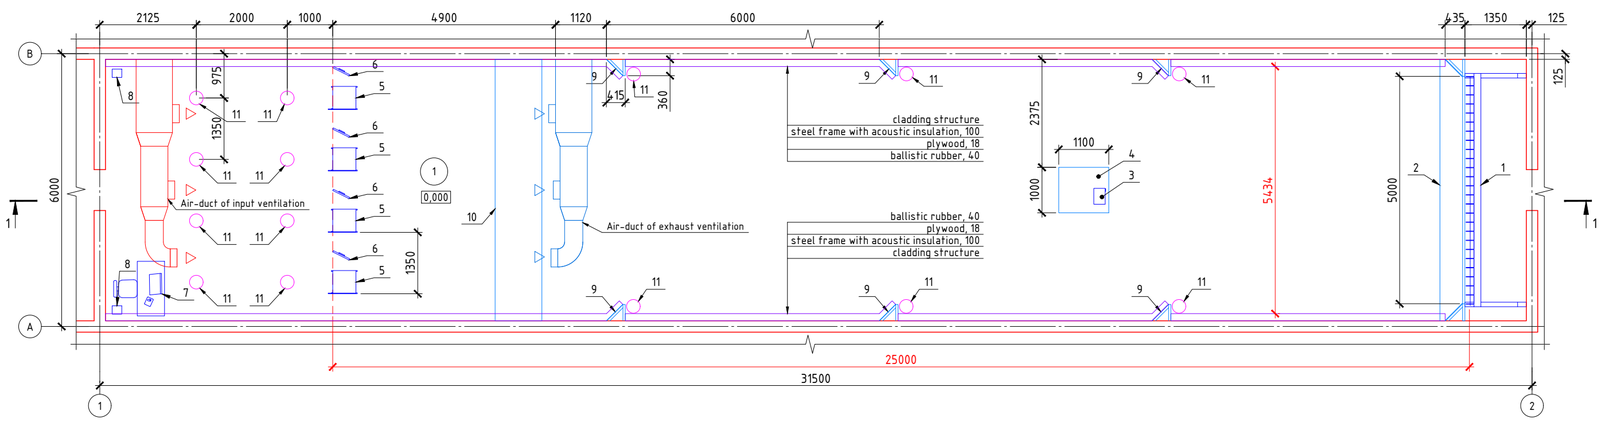

Note:

1. Pistol-rated shooting range.
2. An access to the sensory shooting screen back side should be provided.

Shooting Range 25m

Plan, Section 1-1