Breakdown of Premises

Premise No	Name	Square space, sq.m.	Premise cat.
1	Shooting range 50m	456.6	

Ballistic Protection Specifications

Premise No	Type of ballistic protection system						Note
	Ceiling	Square space, sq.m.	Walls	Square space, sq.m.	Floor	Square space, sq.m.	
1	ARCADA-ARC40	447.6	ARCADA-ARW40	232.6	ARCADA-ARF40	447.6	

Equipment Specifications

Item	Name	Qty	Weight of a unit, kg	Note
1	Steel bullet trap ARCADA-BC10, S=34.6m^2	1	10753	
2	Overhead moving target system ARCADA-M50	5	217	
3	ARCADA RLF50-25 sensory shooting screen	1	1936	
4	Multimedia LCD projector (1024x768, 3200 lm ANSI), bracket	1	8	
5	Floor baffle ARCADA-B10, S=0.8m^2	1	73	
6	Shooting lane divider ARCADA-SC	5	14	
7	Notebook: Intel Core i5 processor, 15.6-inch display, AMD Radeon R7 graphics card , 2048Mb, Windows 10, wireless mouse	1	3	
8	Stereo system 2x30W, brackets	1	12	
9	Ceiling baffle ARCADA-B10, S=9.6m^2	1	1130	
10	Bulkhead light fitting: GU10, 35W, IP65.	24	0.6	
11	Wall baffle ARCADA-B10, S=0.3m^2	14	30	
12	Swiveling spotlight: G12, 70W, IP65.	5	5.6	
13	Floor baffle ARCADA-B10, S=3.2m^2	1	376	

Section 1-1

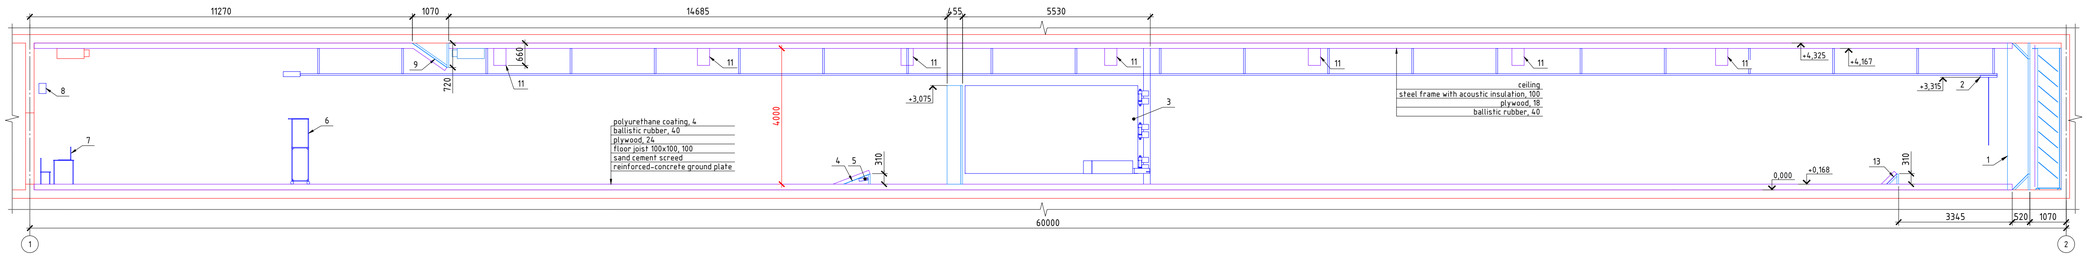

Plan

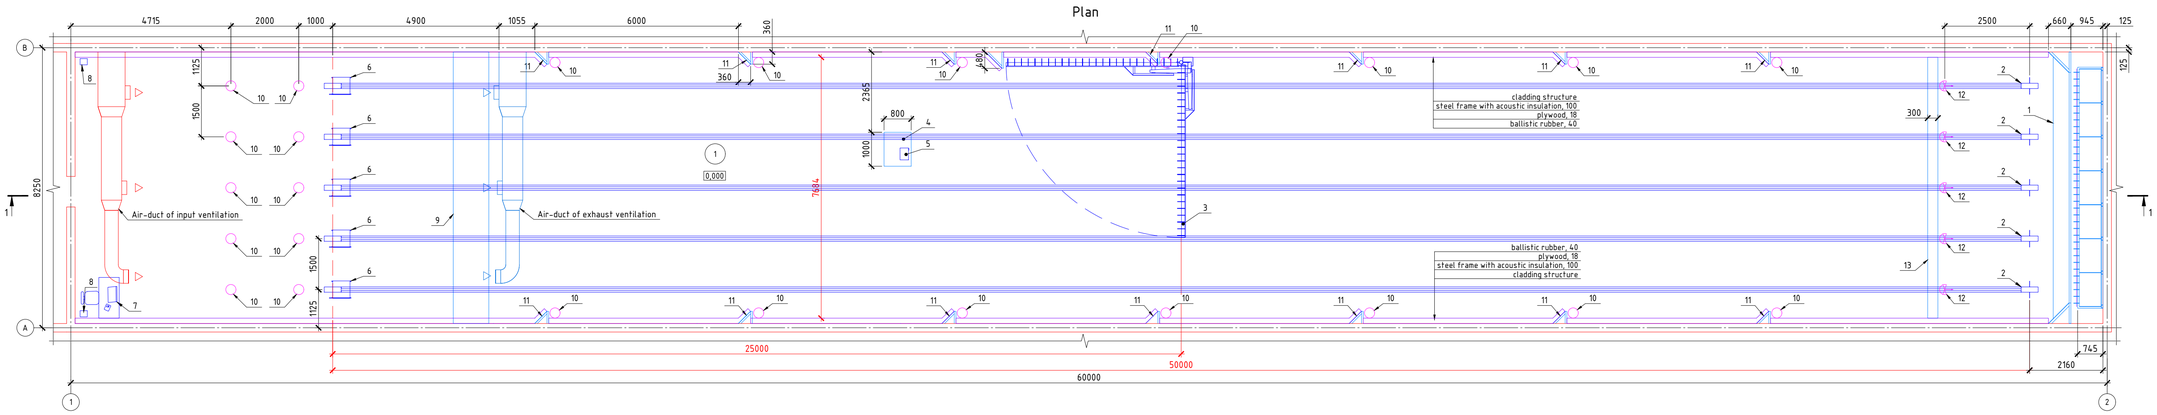

Note:
1. Rifle-rated shooting range.

Shooting Range 50m	
Plan, Section 1-1	ARCADA